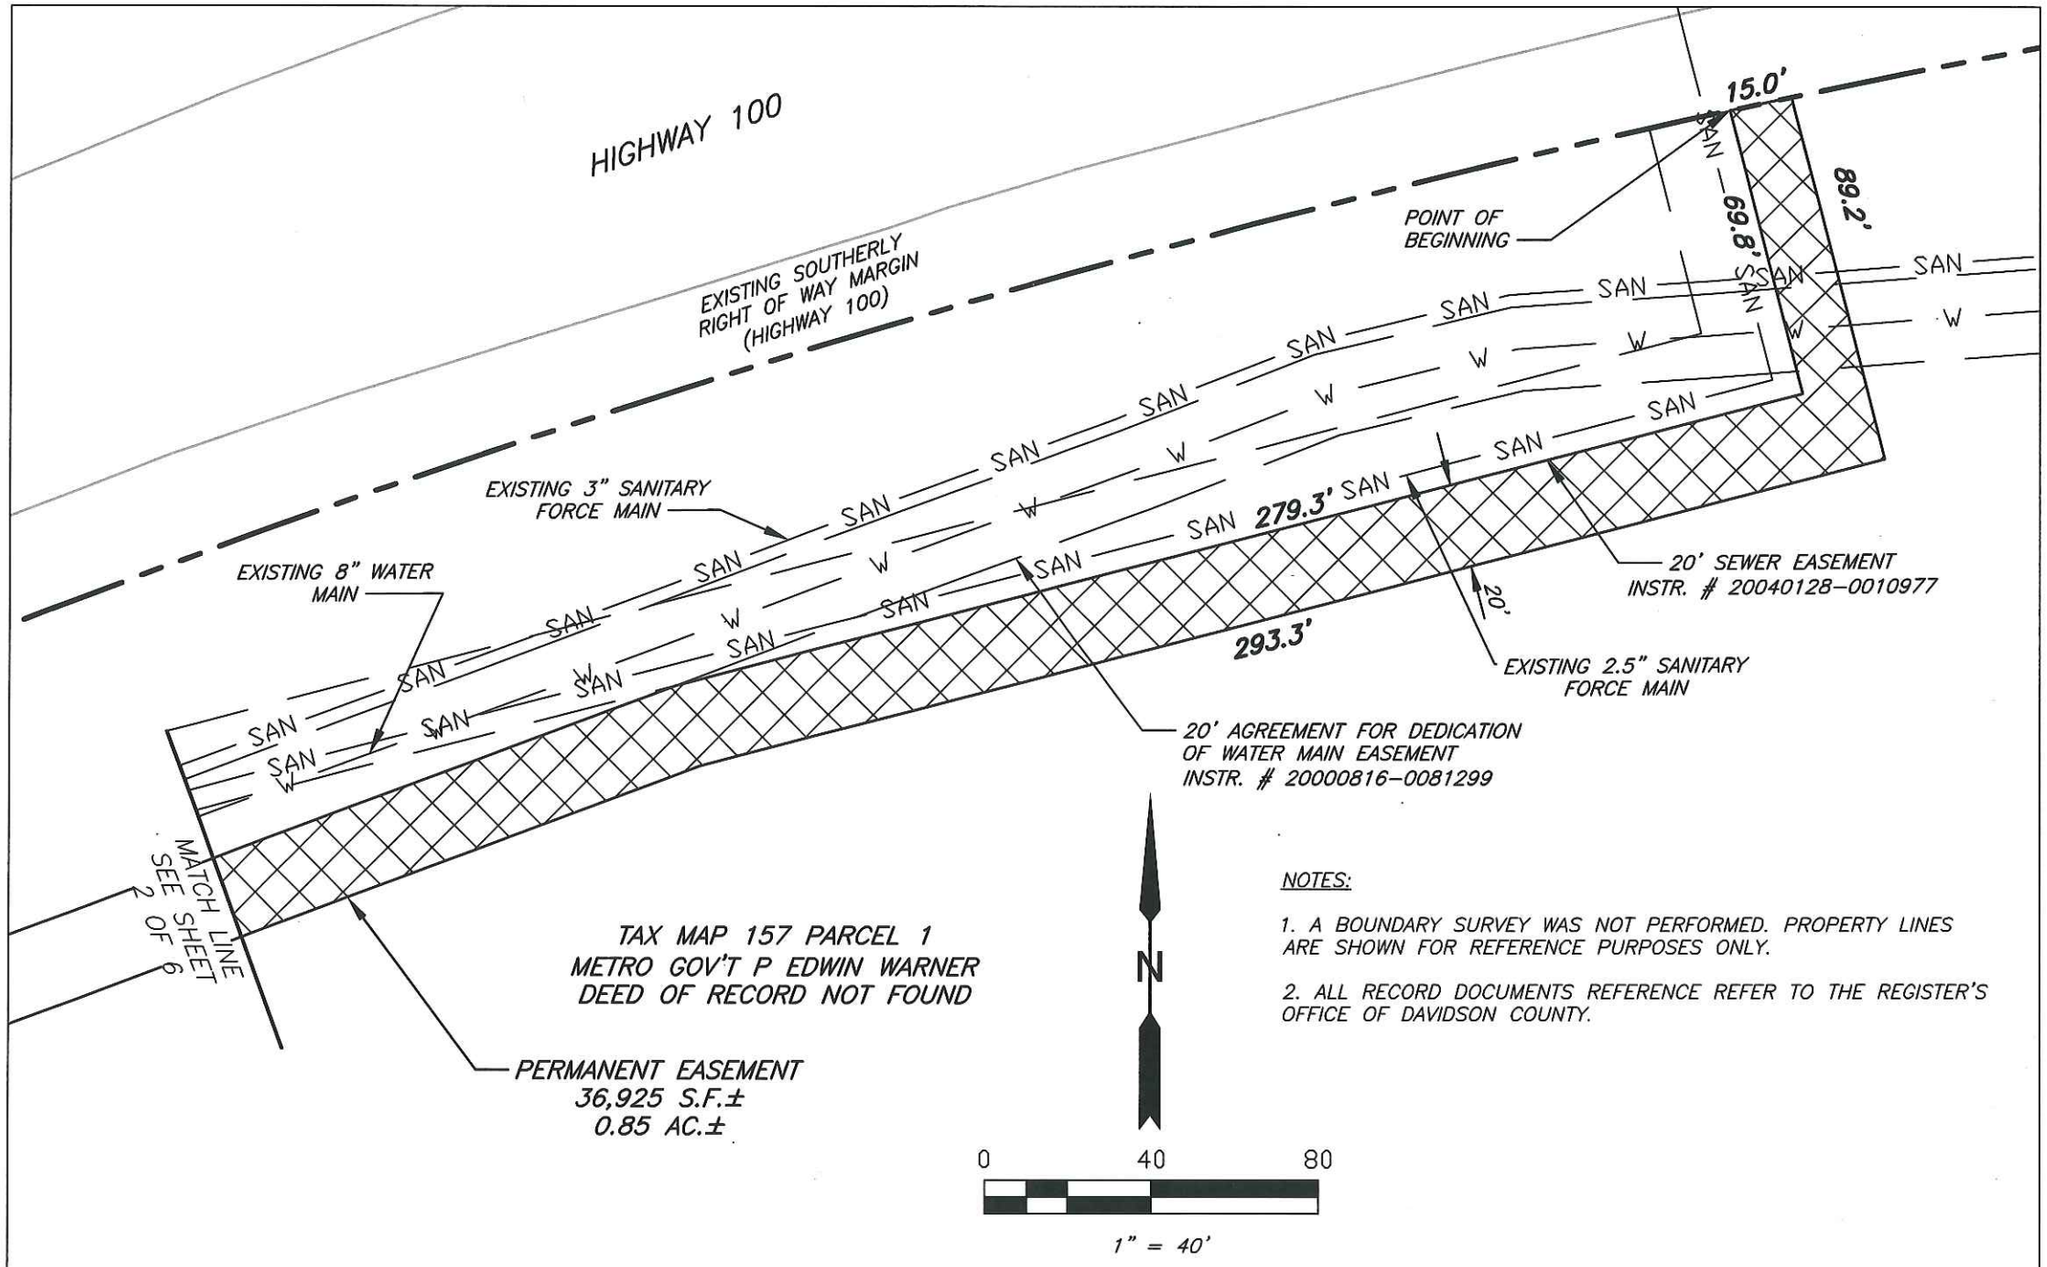


NOTES:

1. A BOUNDARY SURVEY WAS NOT PERFORMED. PROPERTY LINES ARE SHOWN FOR REFERENCE PURPOSES ONLY.

2. ALL RECORD DOCUMENTS REFERENCE REFER TO THE REGISTER'S OFFICE OF DAVIDSON COUNTY.

DATE: 7/24/2018
DRAWN BY: DAC
SUPERVISED BY: ERM
CHECKED BY: ERM
SHEET NO: 1 of 6

EASEMENT FOR
HARPETH VALLEY UTILITIES DISTRICT
EDWIN WARNER PARK
METRO DAVIDSON COUNTY, TENNESSEE

COLLIER ENGINEERING CO., INC.
CONSULTING • DESIGN • CONSTRUCTION
5560 FRANKLIN PIKE CIRCLE, BRENTWOOD, TN 37027
PHONE: (615) 331-1441 FAX: (615) 331-1050

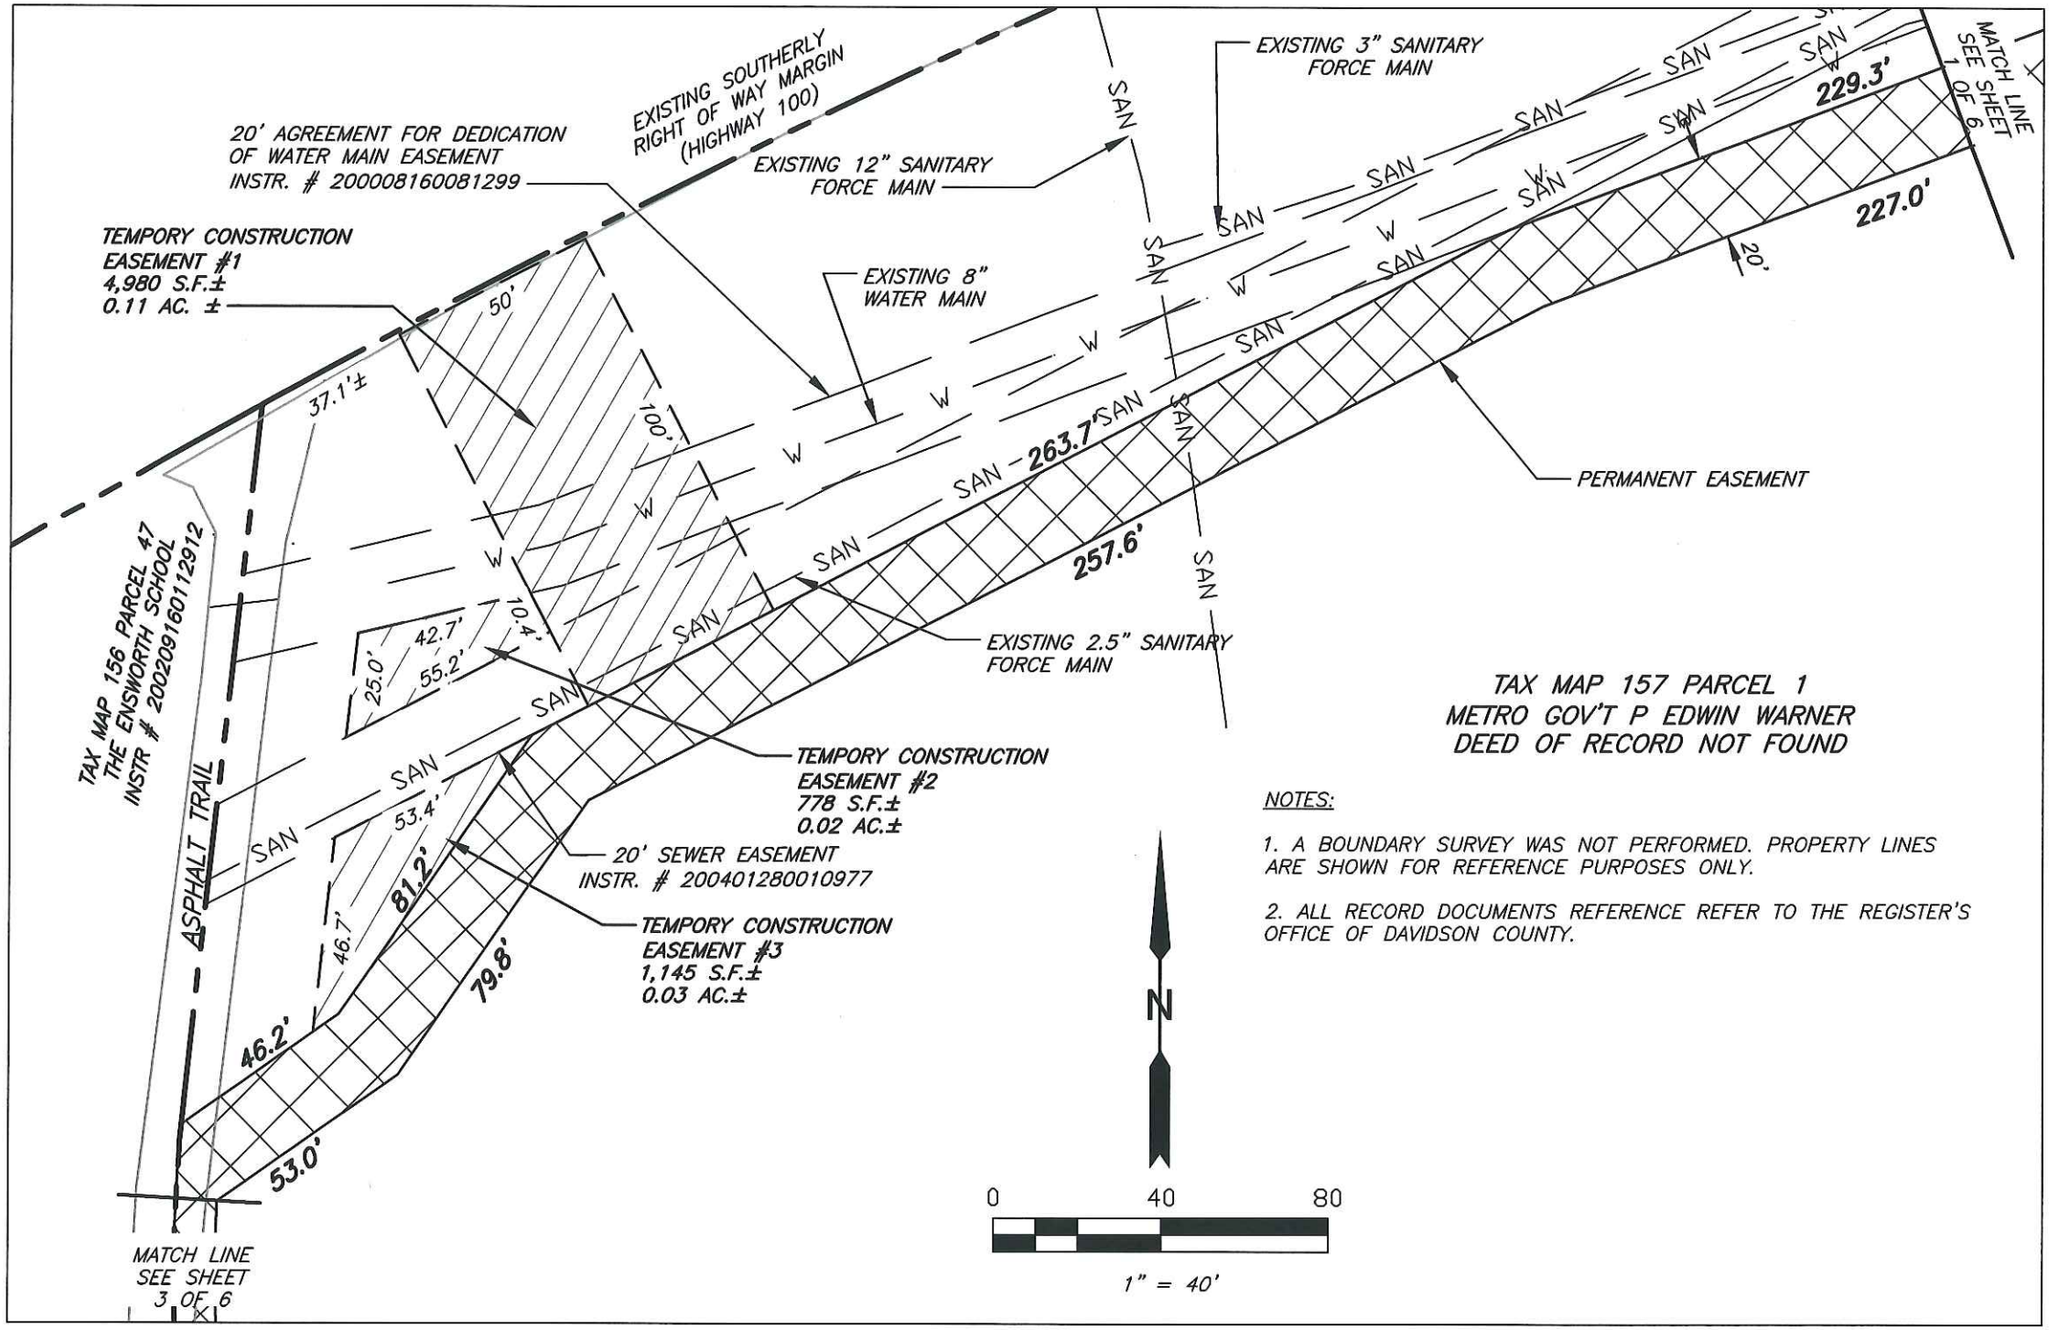


TAX MAP 157 PARCEL 1
METRO GOV'T P EDWIN WARNER
DEED OF RECORD NOT FOUND

NOTES:

1. A BOUNDARY SURVEY WAS NOT PERFORMED. PROPERTY LINES ARE SHOWN FOR REFERENCE PURPOSES ONLY.

2. ALL RECORD DOCUMENTS REFERENCE REFER TO THE REGISTER'S OFFICE OF DAVIDSON COUNTY.

N

0 40 80

1" = 40'

EASEMENT FOR
HARPETH VALLEY UTILITIES DISTRICT
EDWIN WARNER PARK
METRO DAVIDSON COUNTY, TENNESSEE

DATE: 7/24/2018
DRAWN BY: DAC
SUPERVISED BY: ERM
CHECKED BY: ERM
SHEET NO: 2 of 6

COLLIER ENGINEERING CO., INC.
CONSULTING • DESIGN • CONSTRUCTION
5560 FRANKLIN PIKE CIRCLE, BRENTWOOD, TN 37027
PHONE: (615) 331-1441 FAX: (615) 331-1050

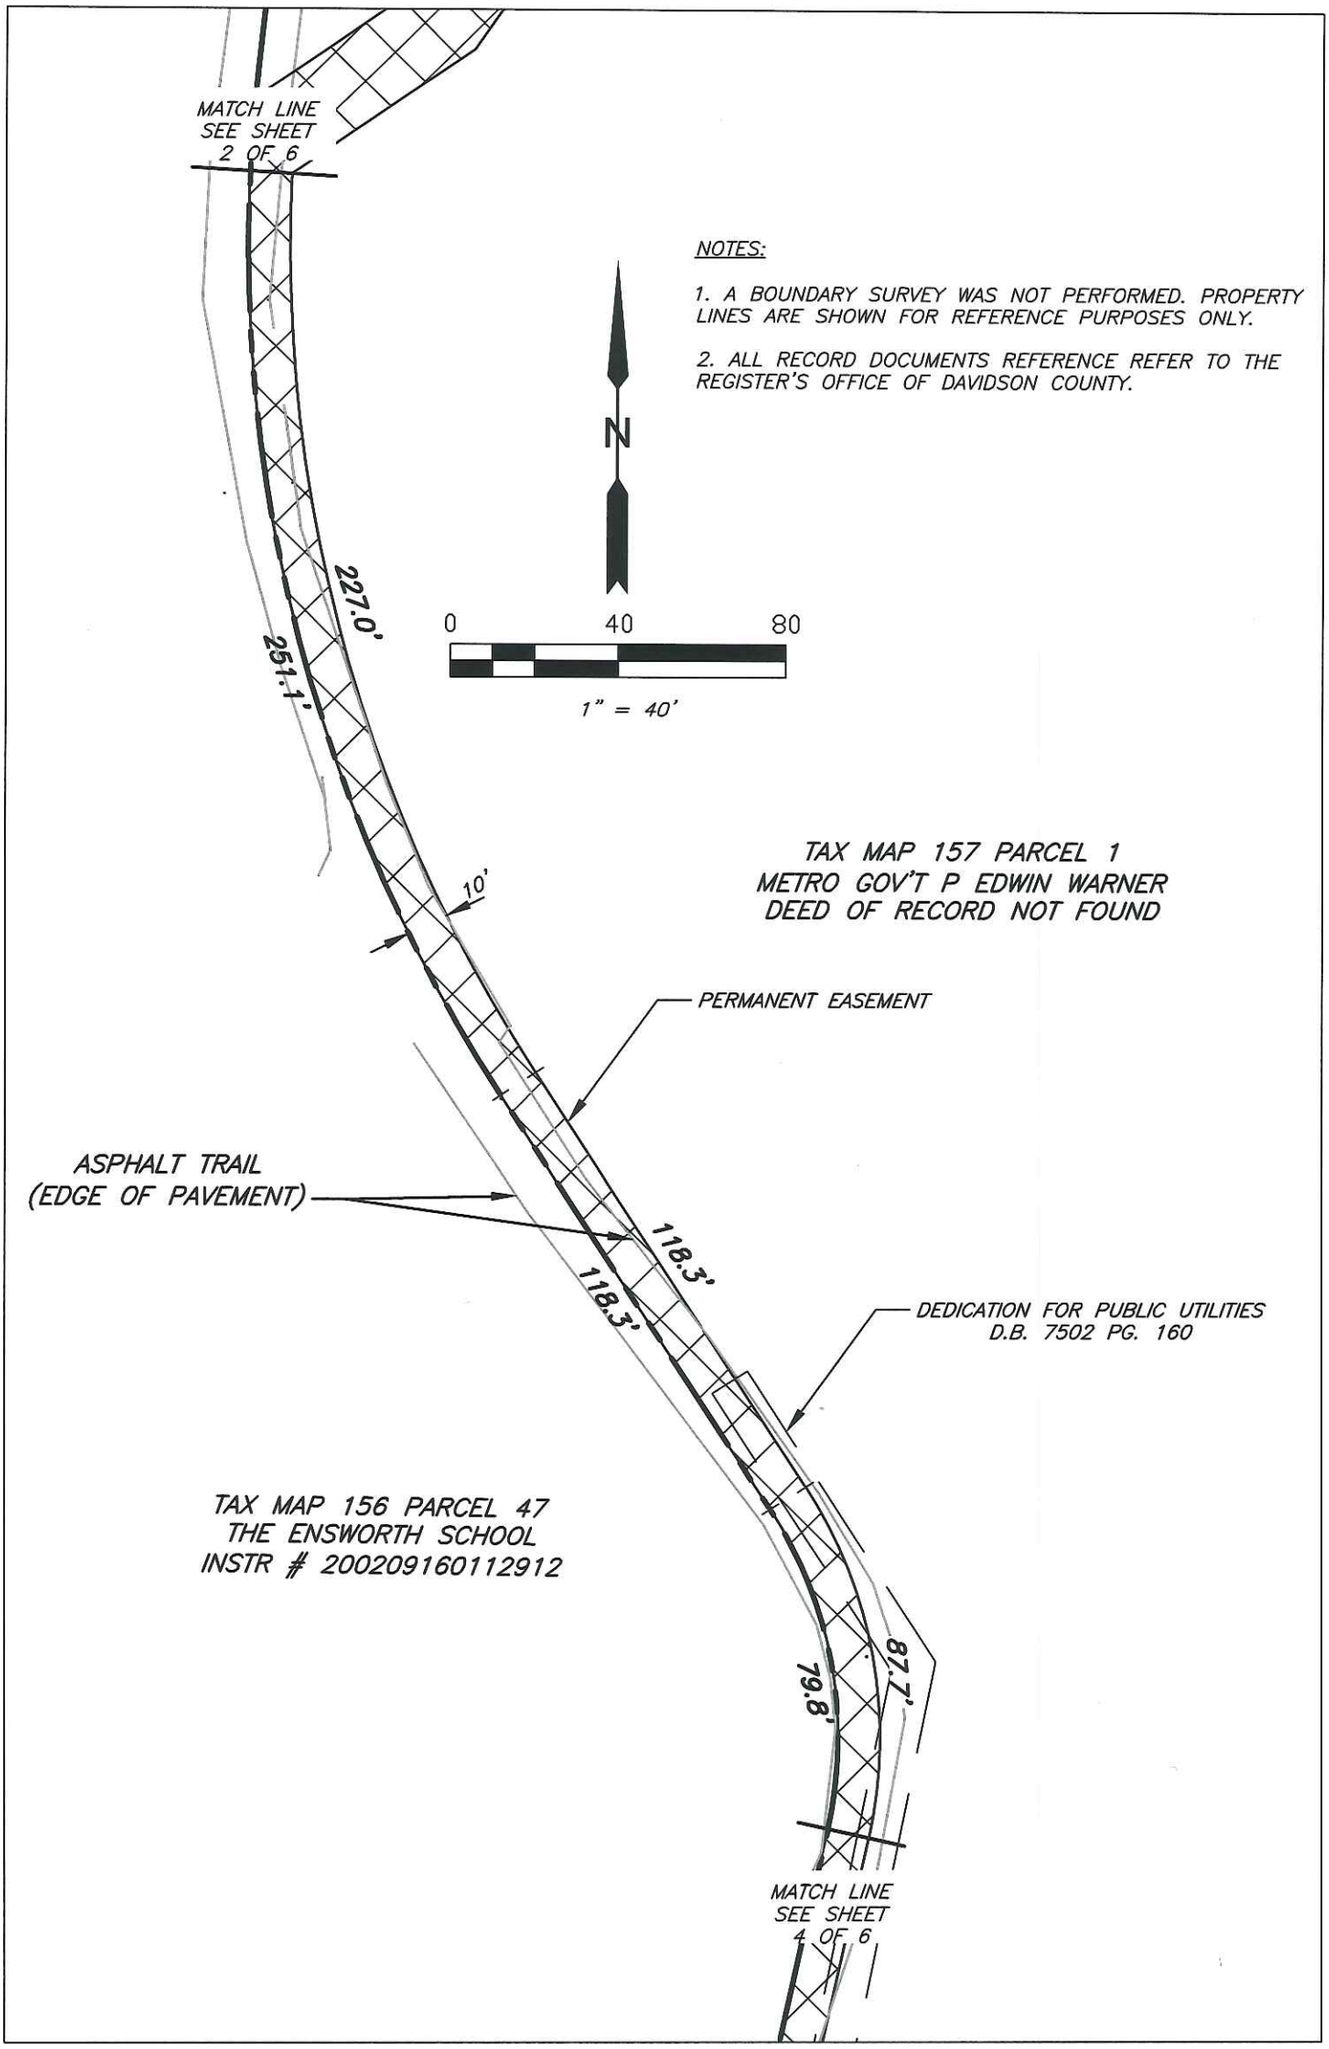


COLLIER ENGINEERING CO., INC.
CONSULTING • DESIGN • CONSTRUCTION
5560 FRANKLIN PIKE CIRCLE, BRENTWOOD, TN 37027
PHONE: (615) 331-1441 FAX: (615) 331-1050

EASEMENT FOR
HARPETH VALLEY UTILITIES DISTRICT
EDWIN WARNER PARK
METRO DAVIDSON COUNTY, TENNESSEE

DATE: 7/24/2018
DRAWN BY: DAC
SUPERVISED BY: ERM
CHECKED BY: ERM
SHEET NO: 3 of 6

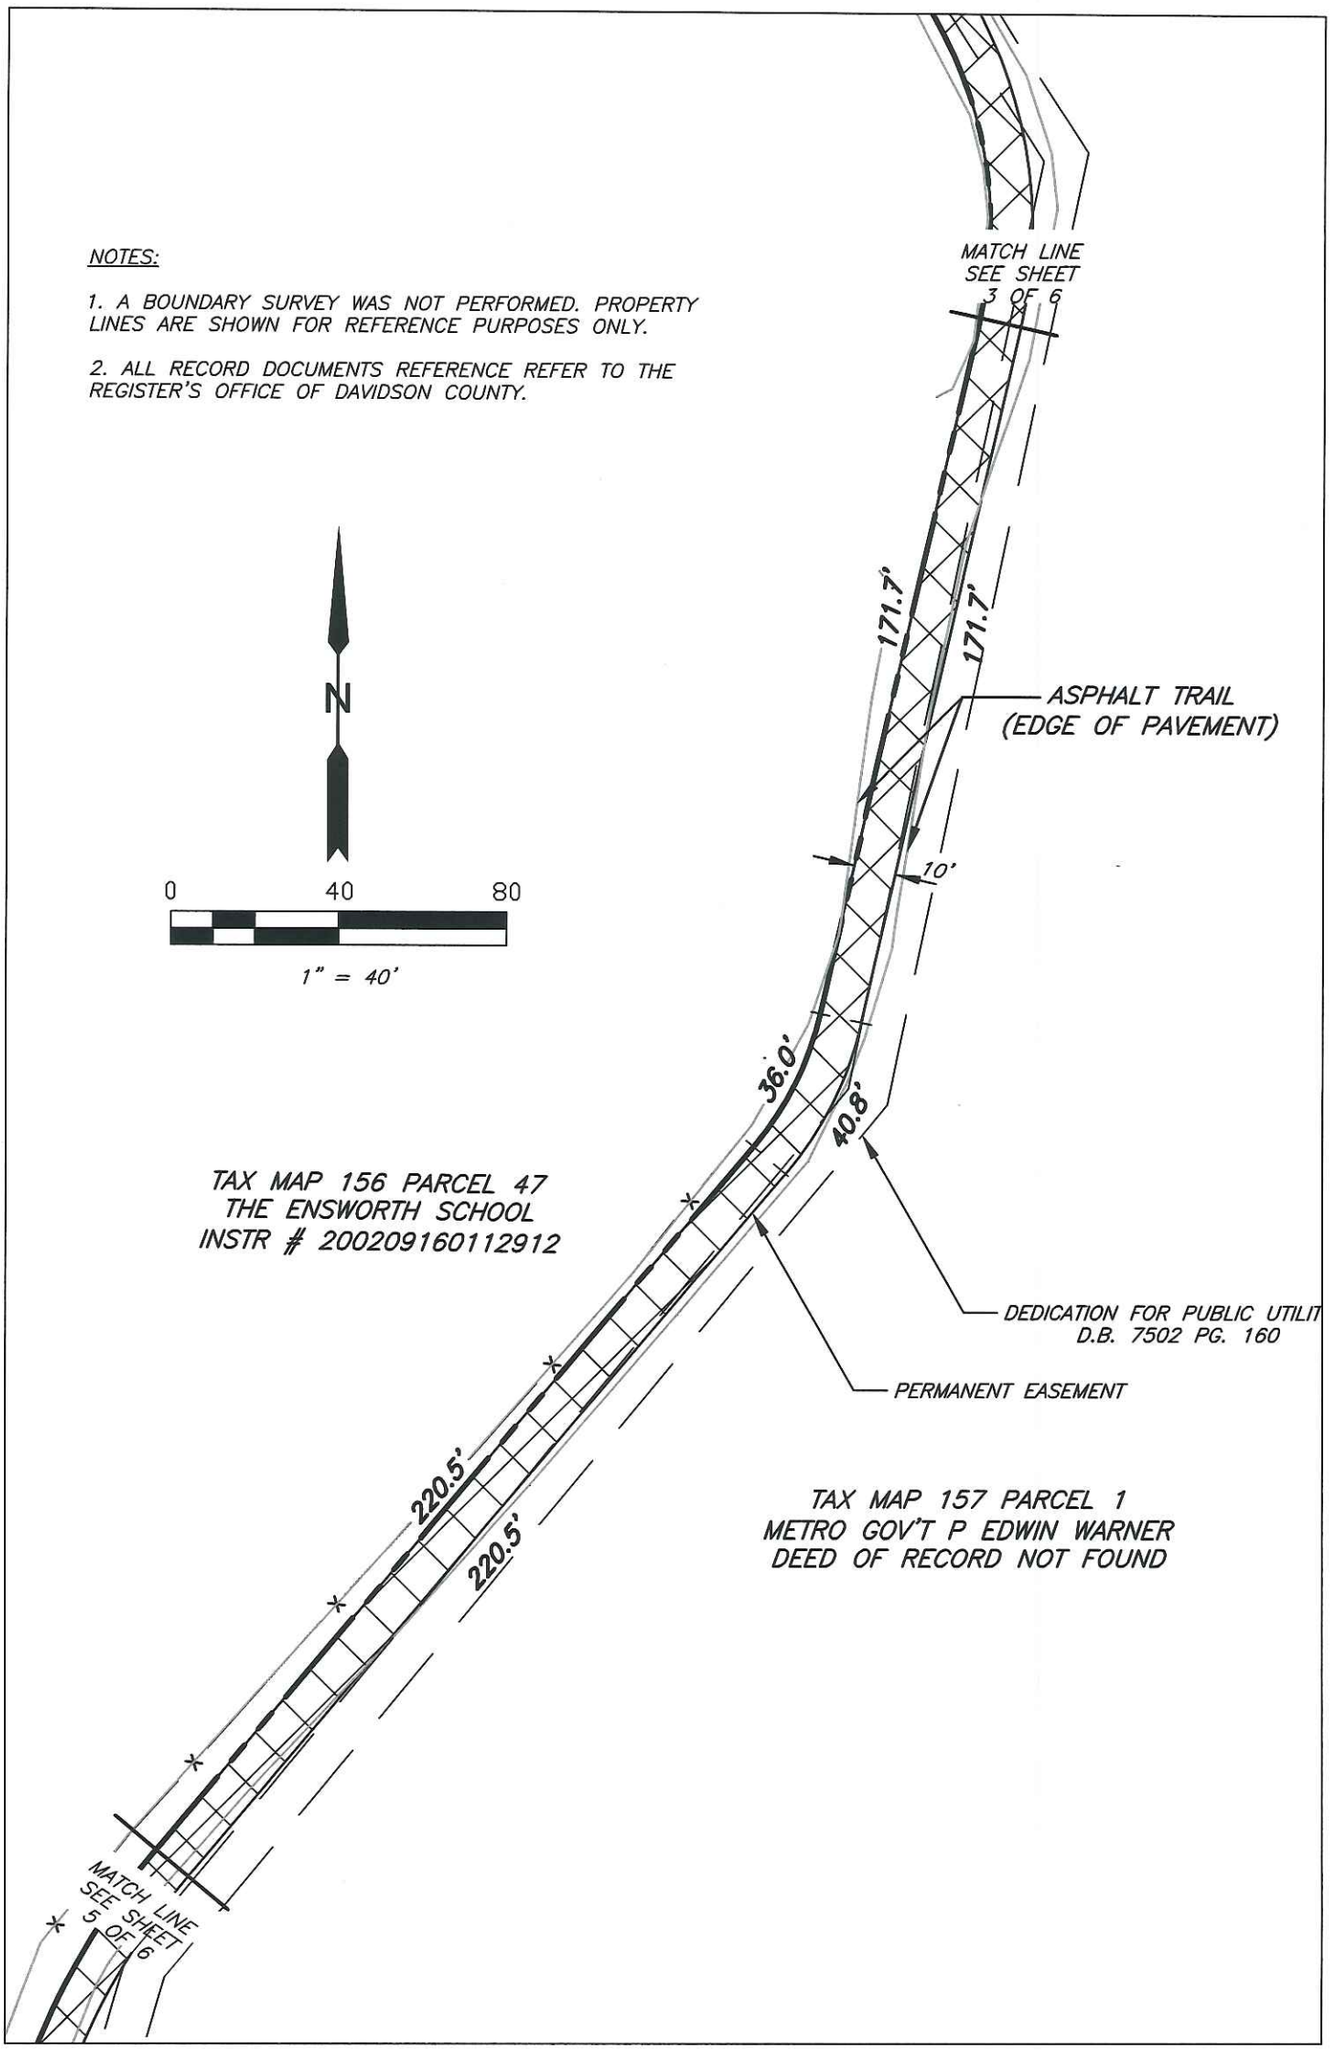


COLLIER ENGINEERING CO., INC.
CONSULTING • DESIGN • CONSTRUCTION
5560 FRANKLIN PIKE CIRCLE, BRENTWOOD, TN 37027
PHONE: (615) 331-1441 FAX: (615) 331-1050

EASEMENT FOR
HARPETH VALLEY UTILITIES DISTRICT
EDWIN WARNER PARK
METRO DAVIDSON COUNTY, TENNESSEE

DATE: 7/24/2018
DRAWN BY: DAC
SUPERVISED BY: ERM
CHECKED BY: ERM
SHEET NO: 4 of 6

NOTES:

1. A BOUNDARY SURVEY WAS NOT PERFORMED. PROPERTY LINES ARE SHOWN FOR REFERENCE PURPOSES ONLY.

2. ALL RECORD DOCUMENTS REFERENCE REFER TO THE REGISTER'S OFFICE OF DAVIDSON COUNTY.

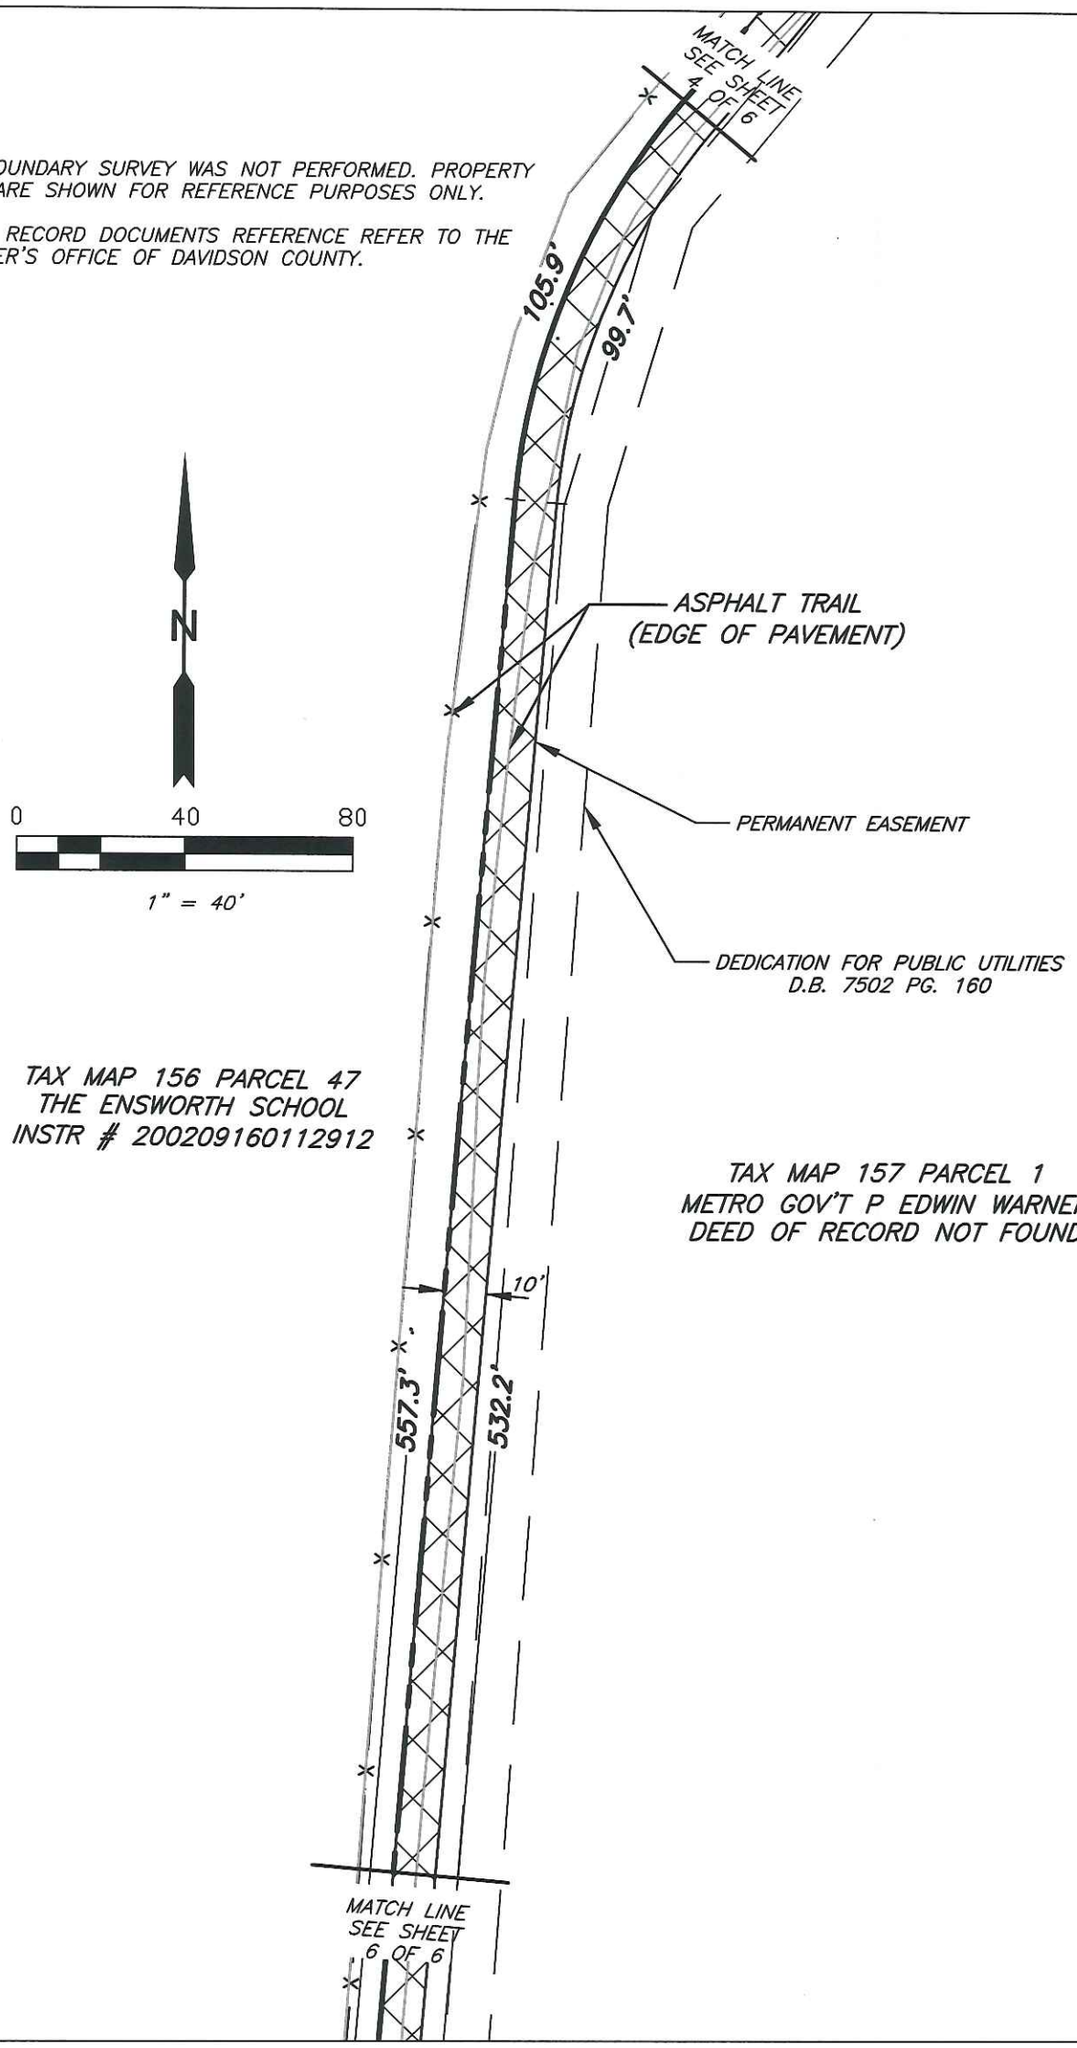



COLLIER ENGINEERING CO., INC.
CONSULTING • DESIGN • CONSTRUCTION

5560 FRANKLIN PIKE CIRCLE, BRENTWOOD, TN 37027
PHONE: (615) 331-1441 FAX: (615) 331-1050


EASEMENT FOR
HARPETH VALLEY UTILITIES DISTRICT
EDWIN WARNER PARK
METRO DAVIDSON COUNTY, TENNESSEE

DATE: 7/24/2018
DRAWN BY: DAC
SUPERVISED BY: ERM
CHECKED BY: ERM
SHEET NO: 5 of 6

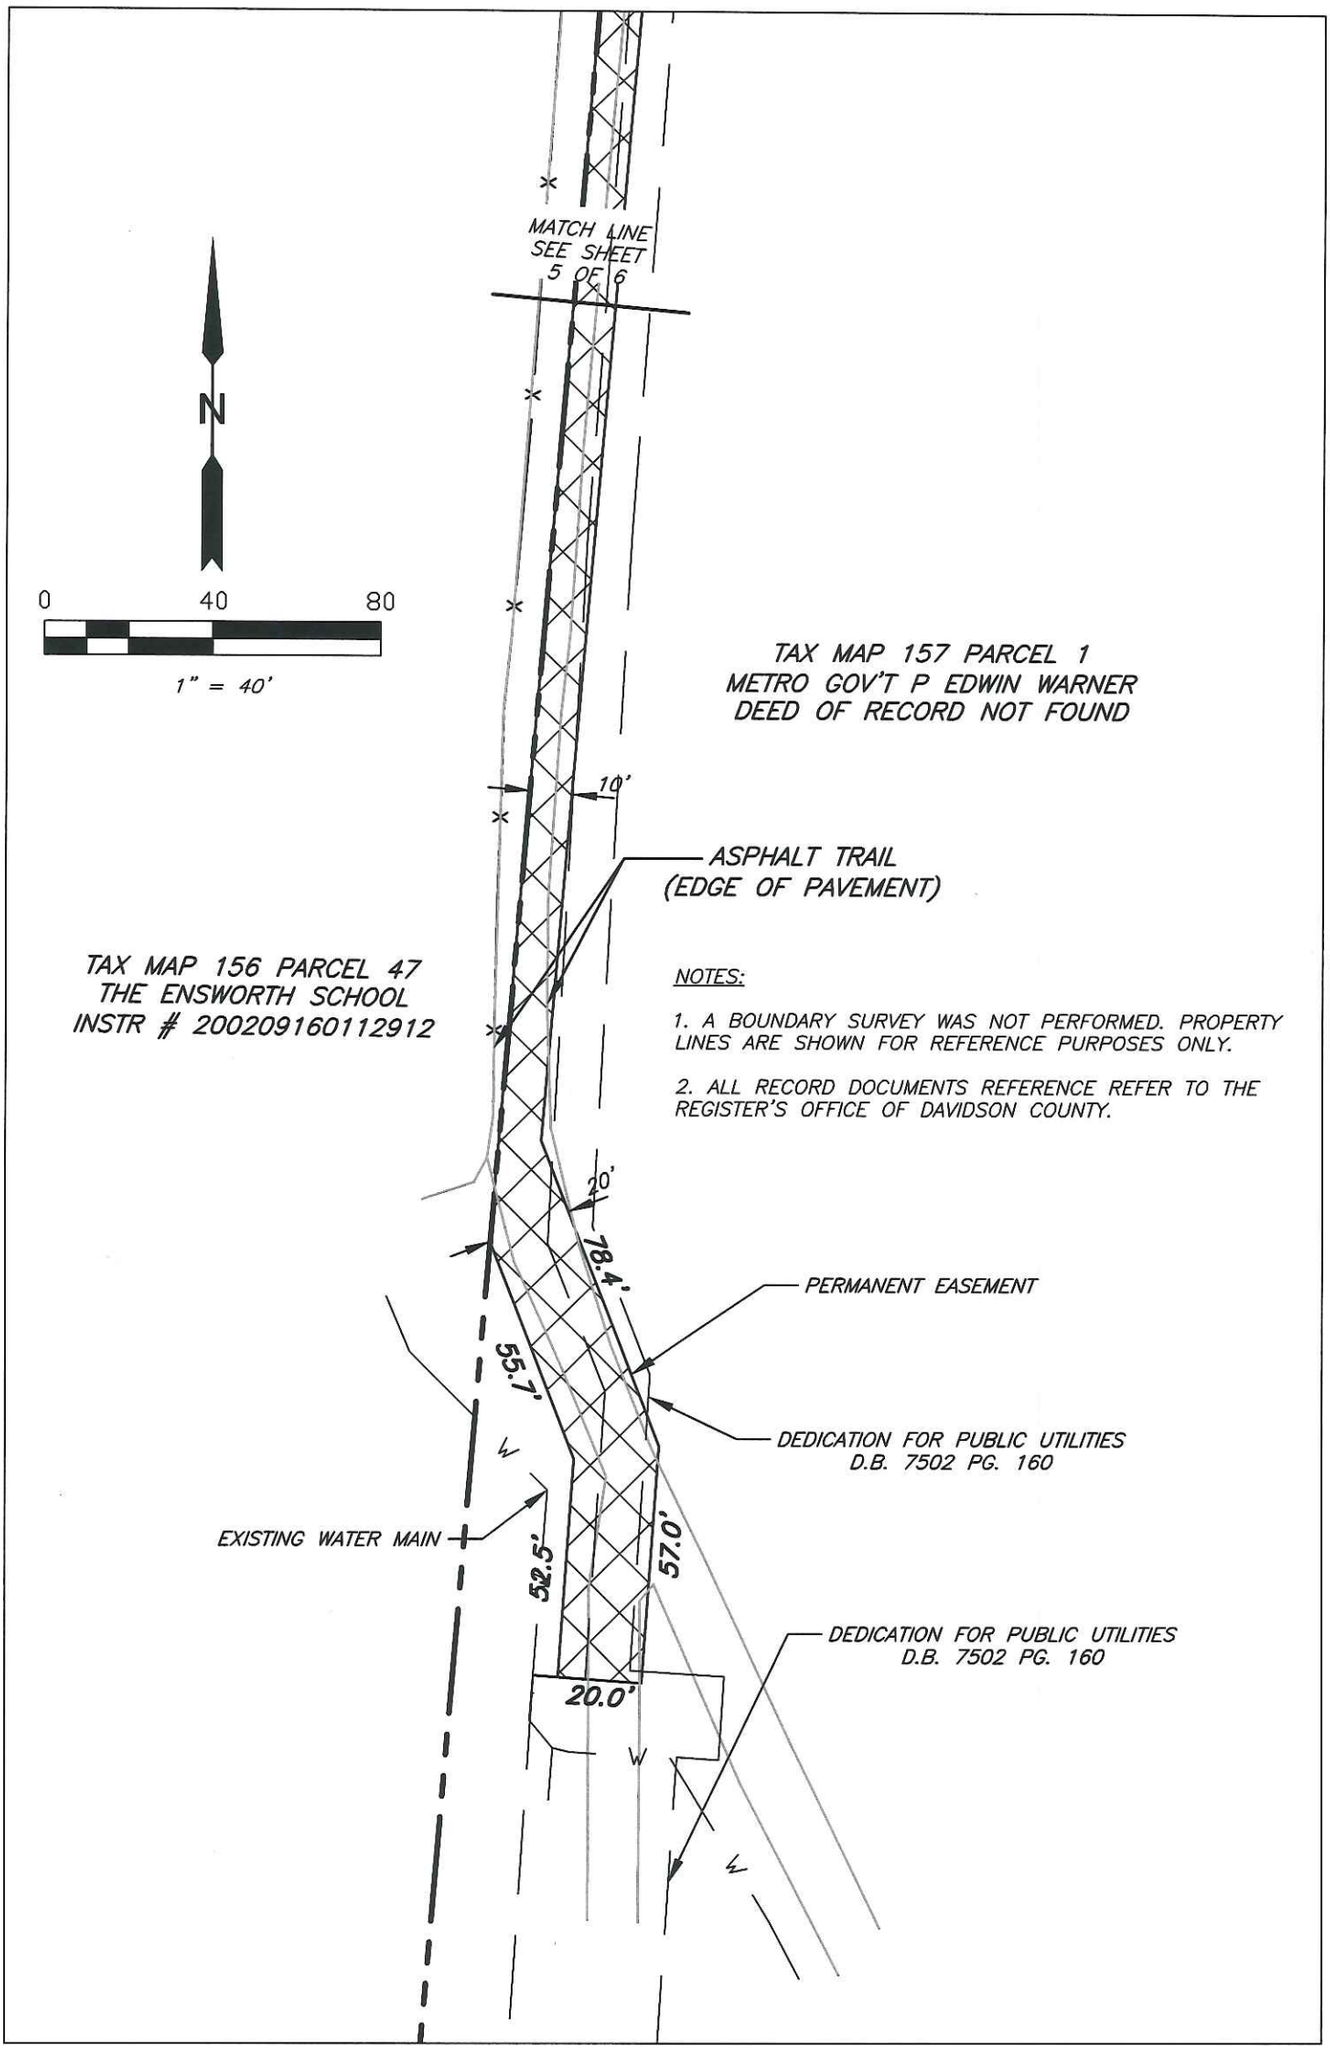



COLLIER ENGINEERING CO., INC.
CONSULTING • DESIGN • CONSTRUCTION
5560 FRANKLIN PIKE CIRCLE, BRENTWOOD, TN 37027
PHONE: (615) 331-1441 FAX: (615) 331-1050


EASEMENT FOR
HARPETH VALLEY UTILITIES DISTRICT
EDWIN WARNER PARK
METRO DAVIDSON COUNTY, TENNESSEE

DATE: 7/24/2018
DRAWN BY: DAC
SUPERVISED BY: ERM
CHECKED BY: ERM
SHEET NO: 6 of 6