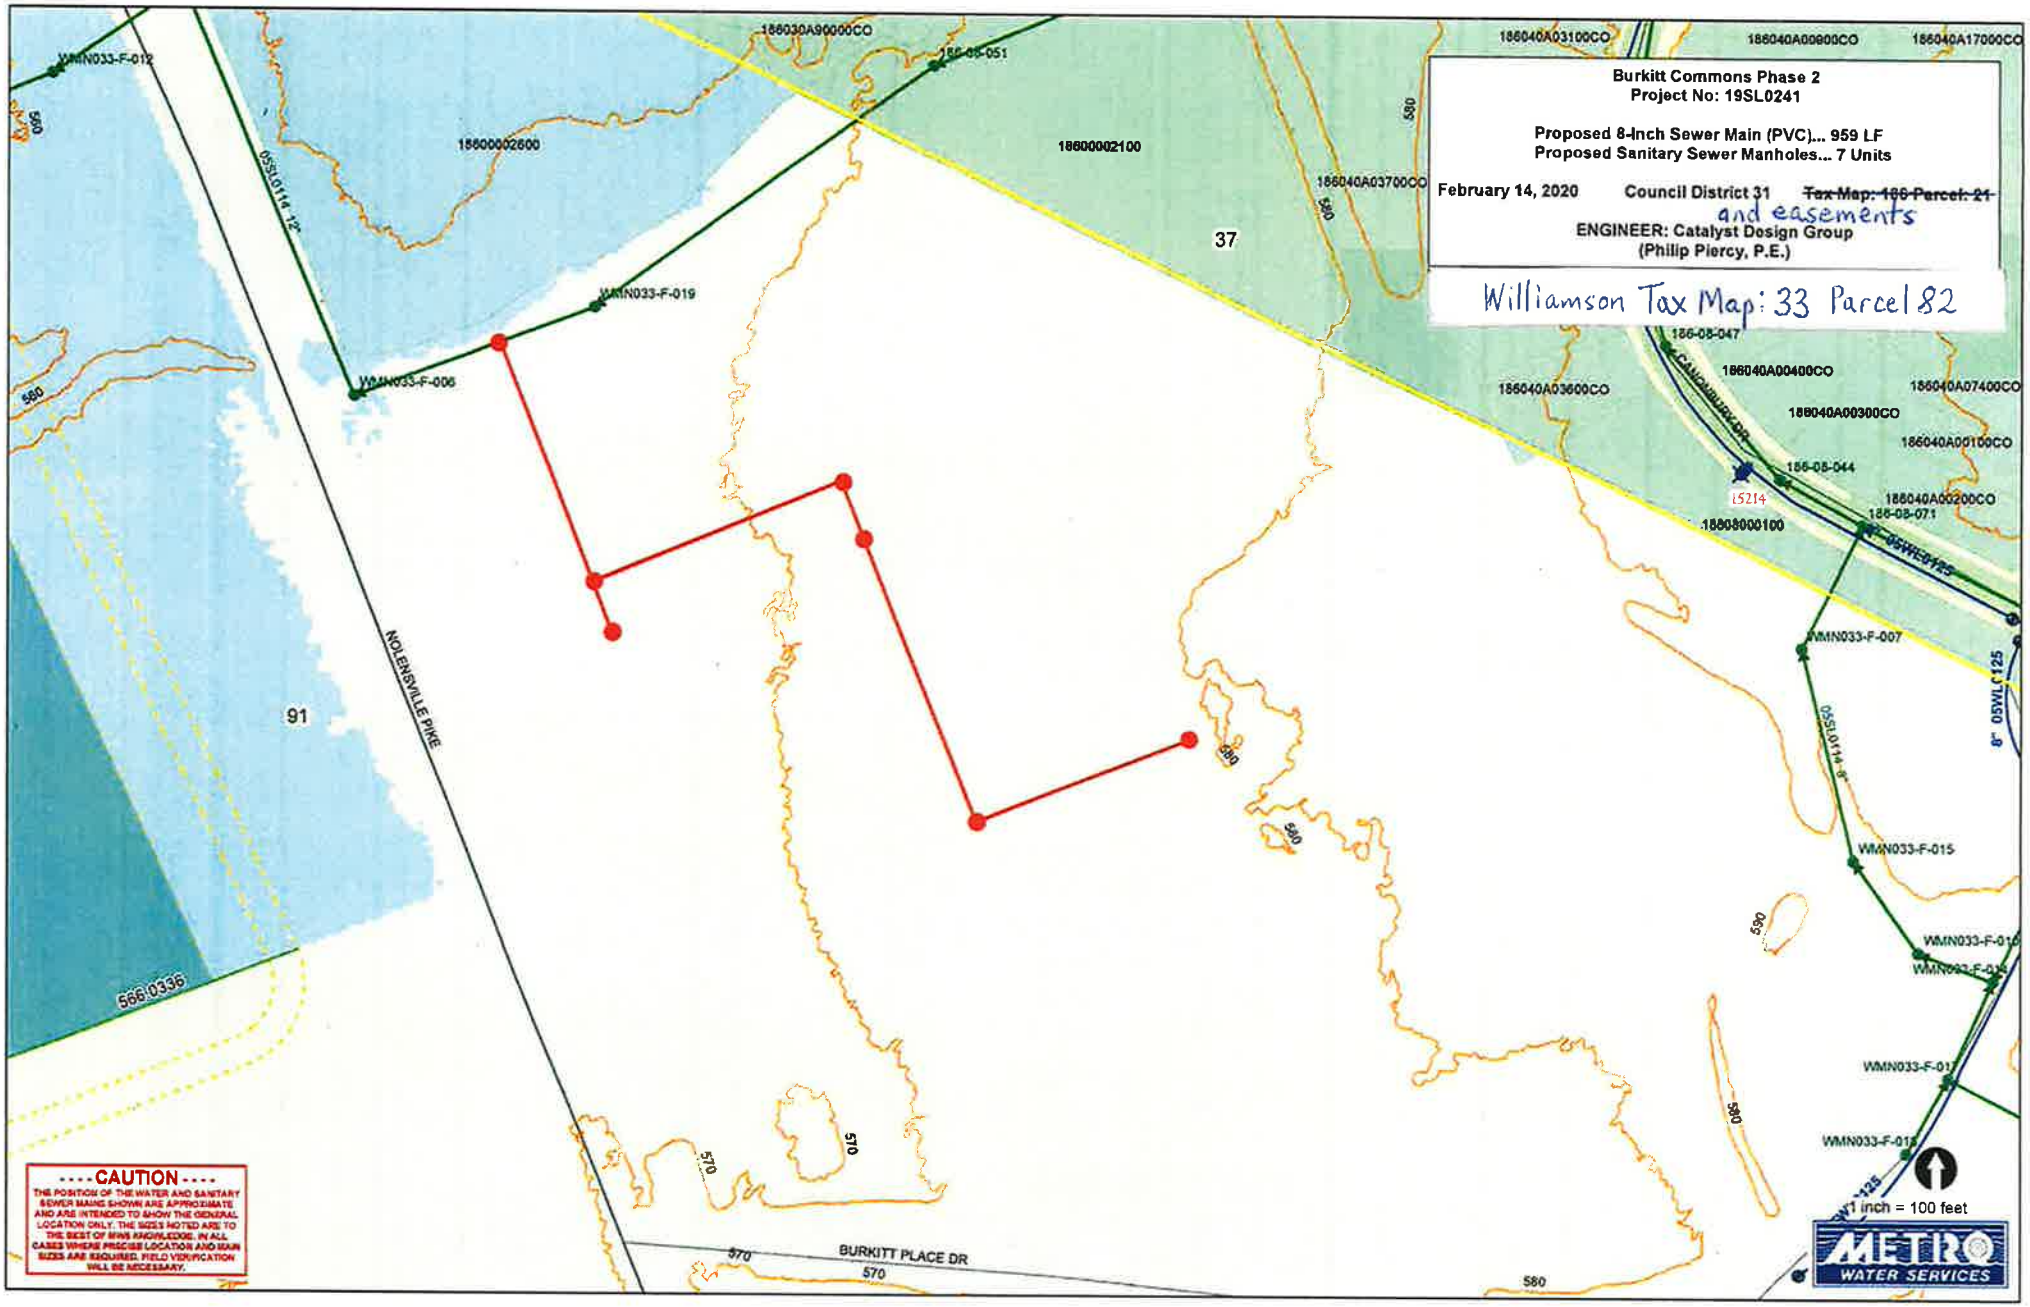
Burkitt Commons Phase 2
Project No: 19SL0241
Proposed 8-Inch Sewer Main (PVC)... 959 LF
Proposed Sanitary Sewer Manholes... 7 Units
February 14, 2020
Council District 31
~~Tax Map: 186 Parcel: 21~~
and easements
ENGINEER: Catalyst Design Group
(Philip Piercy, P.E.)
Williamson Tax Map: 33 Parcel 82
NOLENSVILLE PIKE
BURKITT PLACE DR
37
91
1 inch = 100 feet
METRO WATER SERVICES
- - - - CAUTION - - - -
THE POSITION OF THE WATER AND SANITARY SEWER MAINS SHOWN ARE APPROXIMATE AND ARE INTENDED TO SHOW THE GENERAL LOCATION ONLY. THE SIZES NOTED ARE TO THE BEST OF MWS KNOWLEDGE. IN ALL CASES WHERE PRECISE LOCATION AND MAIN SIZES ARE REQUIRED, FIELD VERIFICATION WILL BE NECESSARY.