


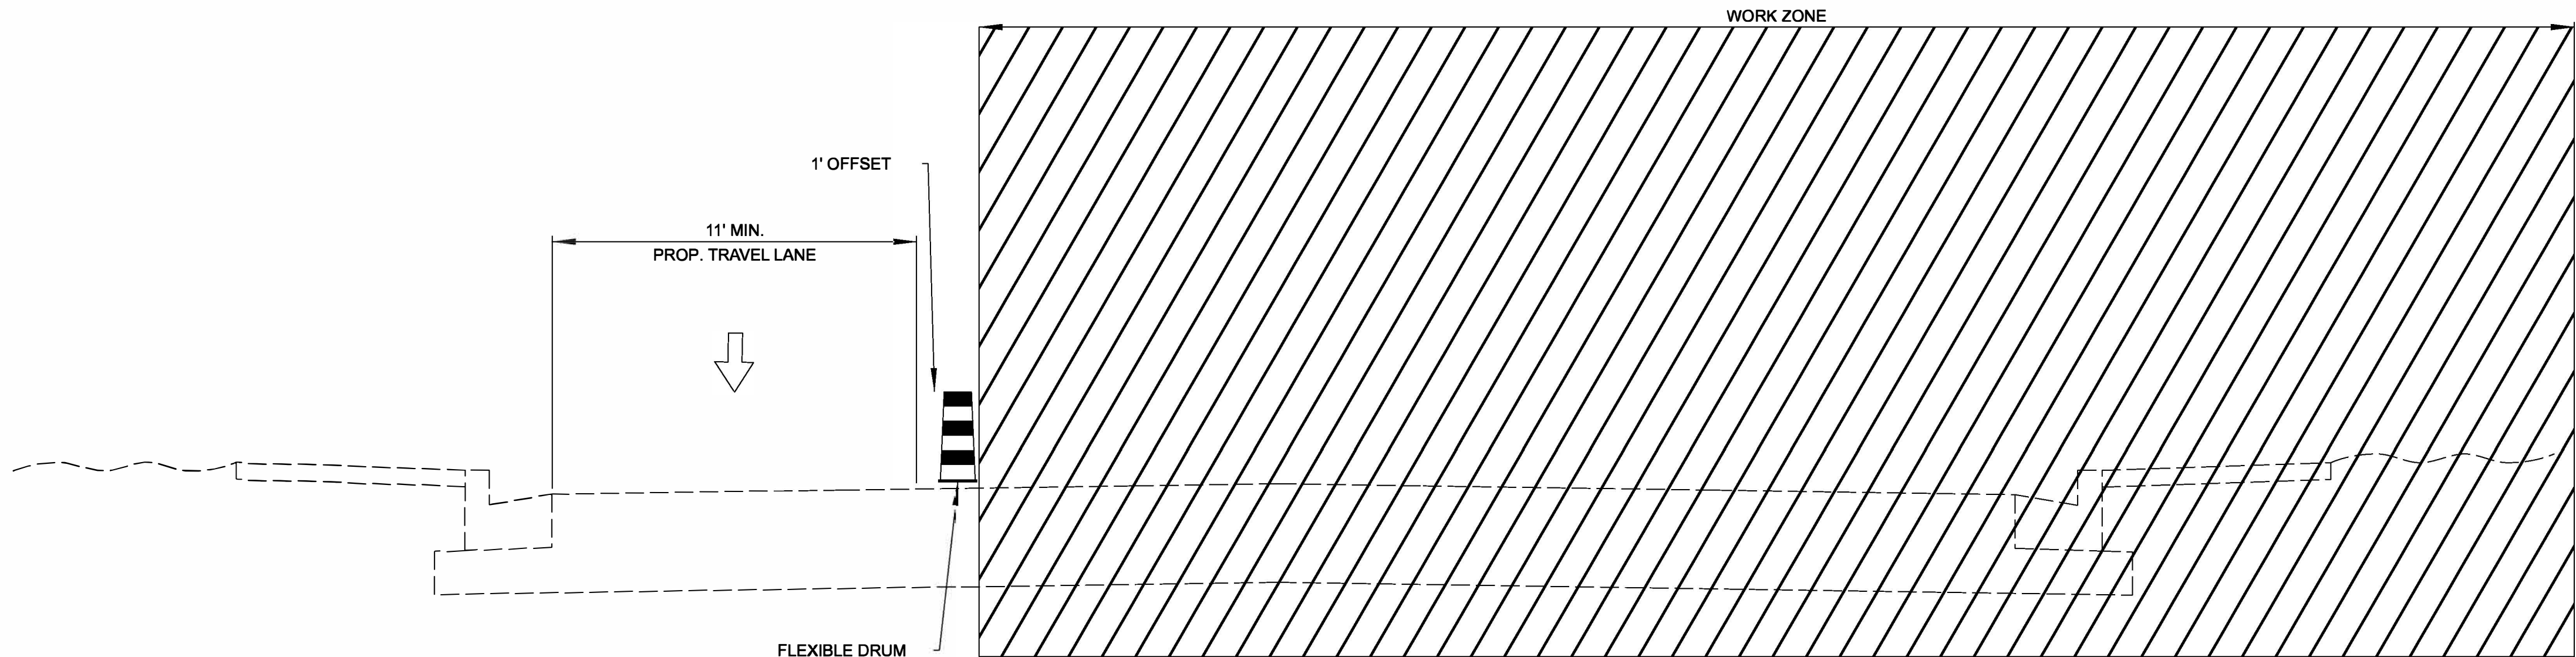


TYPICAL SECTION A-A (TRAFFIC CONTROL)
PARK PLAZA

TRAFFIC CONTROL NOTES:


- 1. DRIVEWAY ACCESS ON PARK PLAZA TO BE MAINTAINED AS RIGHT-IN RIGHT-OUT OPERATION.
- 2. EXISTING PARKING ON THE NORTH SIDE OF PARK PLAZA IS TO BE REMOVED FOR OPERATION OF ONE WAY TRAVEL LANE.
- 3. EXISTING PARKING SIGNS ON THE NORTH SIDE OF PARK PLAZA TO BE REMOVED.

FILE NO.	892101060.02	
DATE:	10/07/2026	
DESIGNED BY:	JMC	
DRAWN BY:	AWW	
CHECKED BY:	BJT	

REVISION BLOCK		
DATE:		

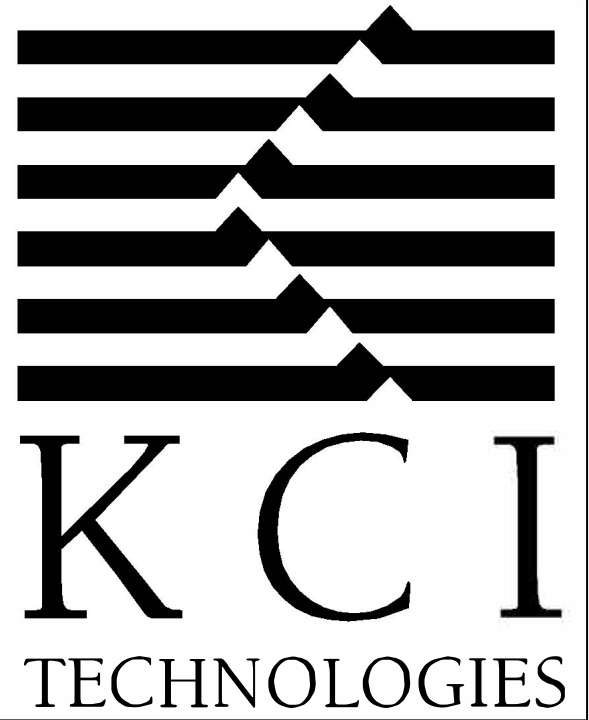

500 11th AVENUE NORTH
SUITE 290
NASHVILLE, TN 37203
(615) 370-8410

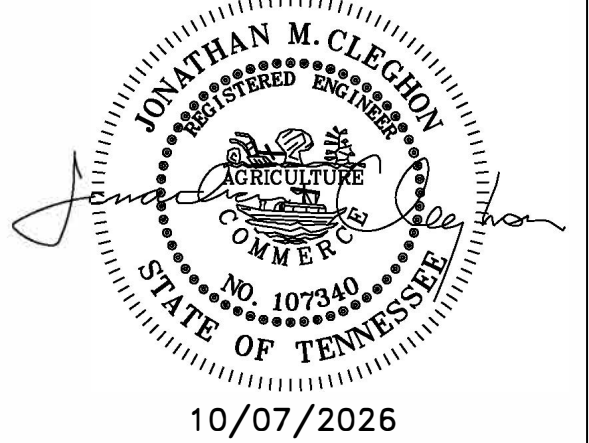

440 GREENWAY
EXTENSION

TYPICAL SECTIONS


N.T.S.

SHEET 5


11



- NOTES:
1. AS REQUIRED BY NDOT, QUALIFIED FLAGGERS OR POLICE OFFICERS TRAINED IN PROCEDURE DETAILED IN THE MANUAL ON UNIFORM TRAFFIC CONTROL DEVICES (MUTCD) SHALL BE STATIONED AT EACH END OF TEMPORARY CLOSURES TO CONTROL ALL VEHICULAR, PEDESTRIAN, AND BICYCLE TRAFFIC. FLAGGERS SHALL PROVIDE PRIORITY ACCESS FOR EMERGENCY VEHICLES.
 2. PROPOSED CONSTRUCTION SHOWN OUTSIDE OF WORK ZONE LIMITS IS TO BE COMPLETED DURING A SEPARATE, LATER CONSTRUCTION PHASE.

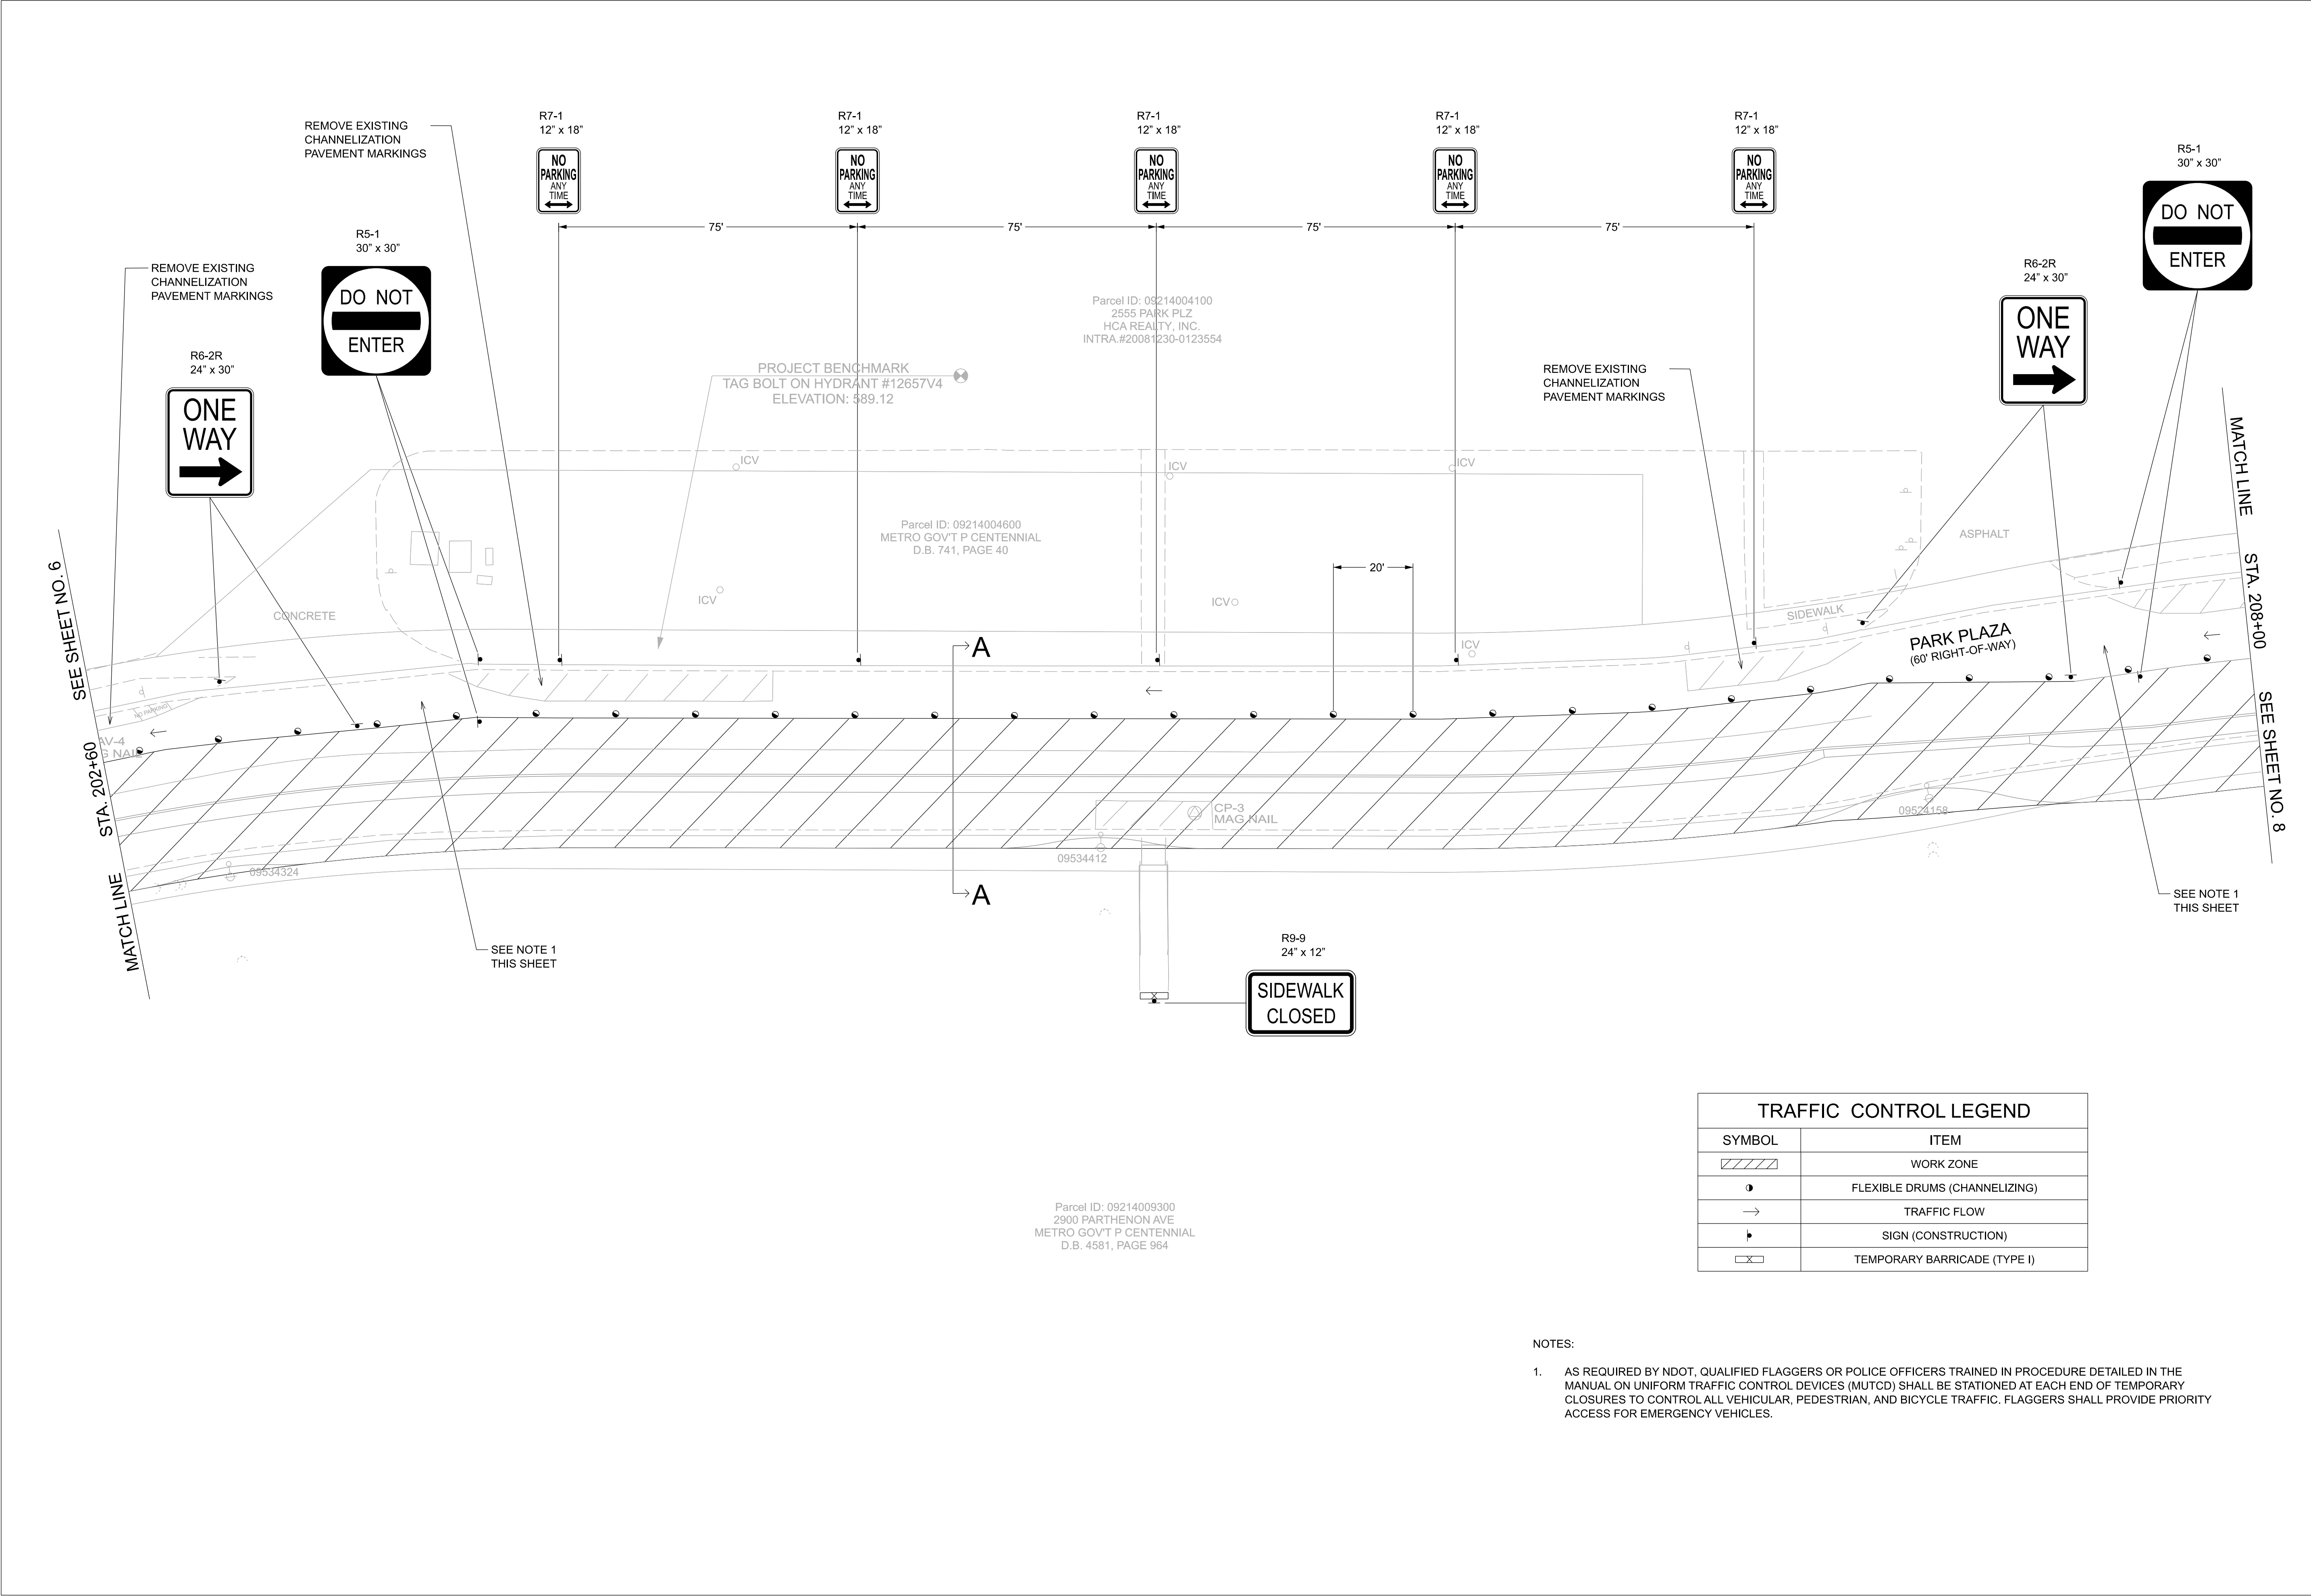


FILE NO.	892101060.02	
DATE:	10/07/2026	
DESIGNED BY:	JMC	
DRAWN BY:	AWW	
CHECKED BY:	BJT	
REVISION BLOCK		
DATE:		
500 11th AVENUE NORTH SUITE 290 NASHVILLE, TN 37203 (615) 370-8410		
440 GREENWAY EXTENSION		
TRAFFIC CONTROL PLAN		
SCALE 1" = 20'		
SHEET 7		

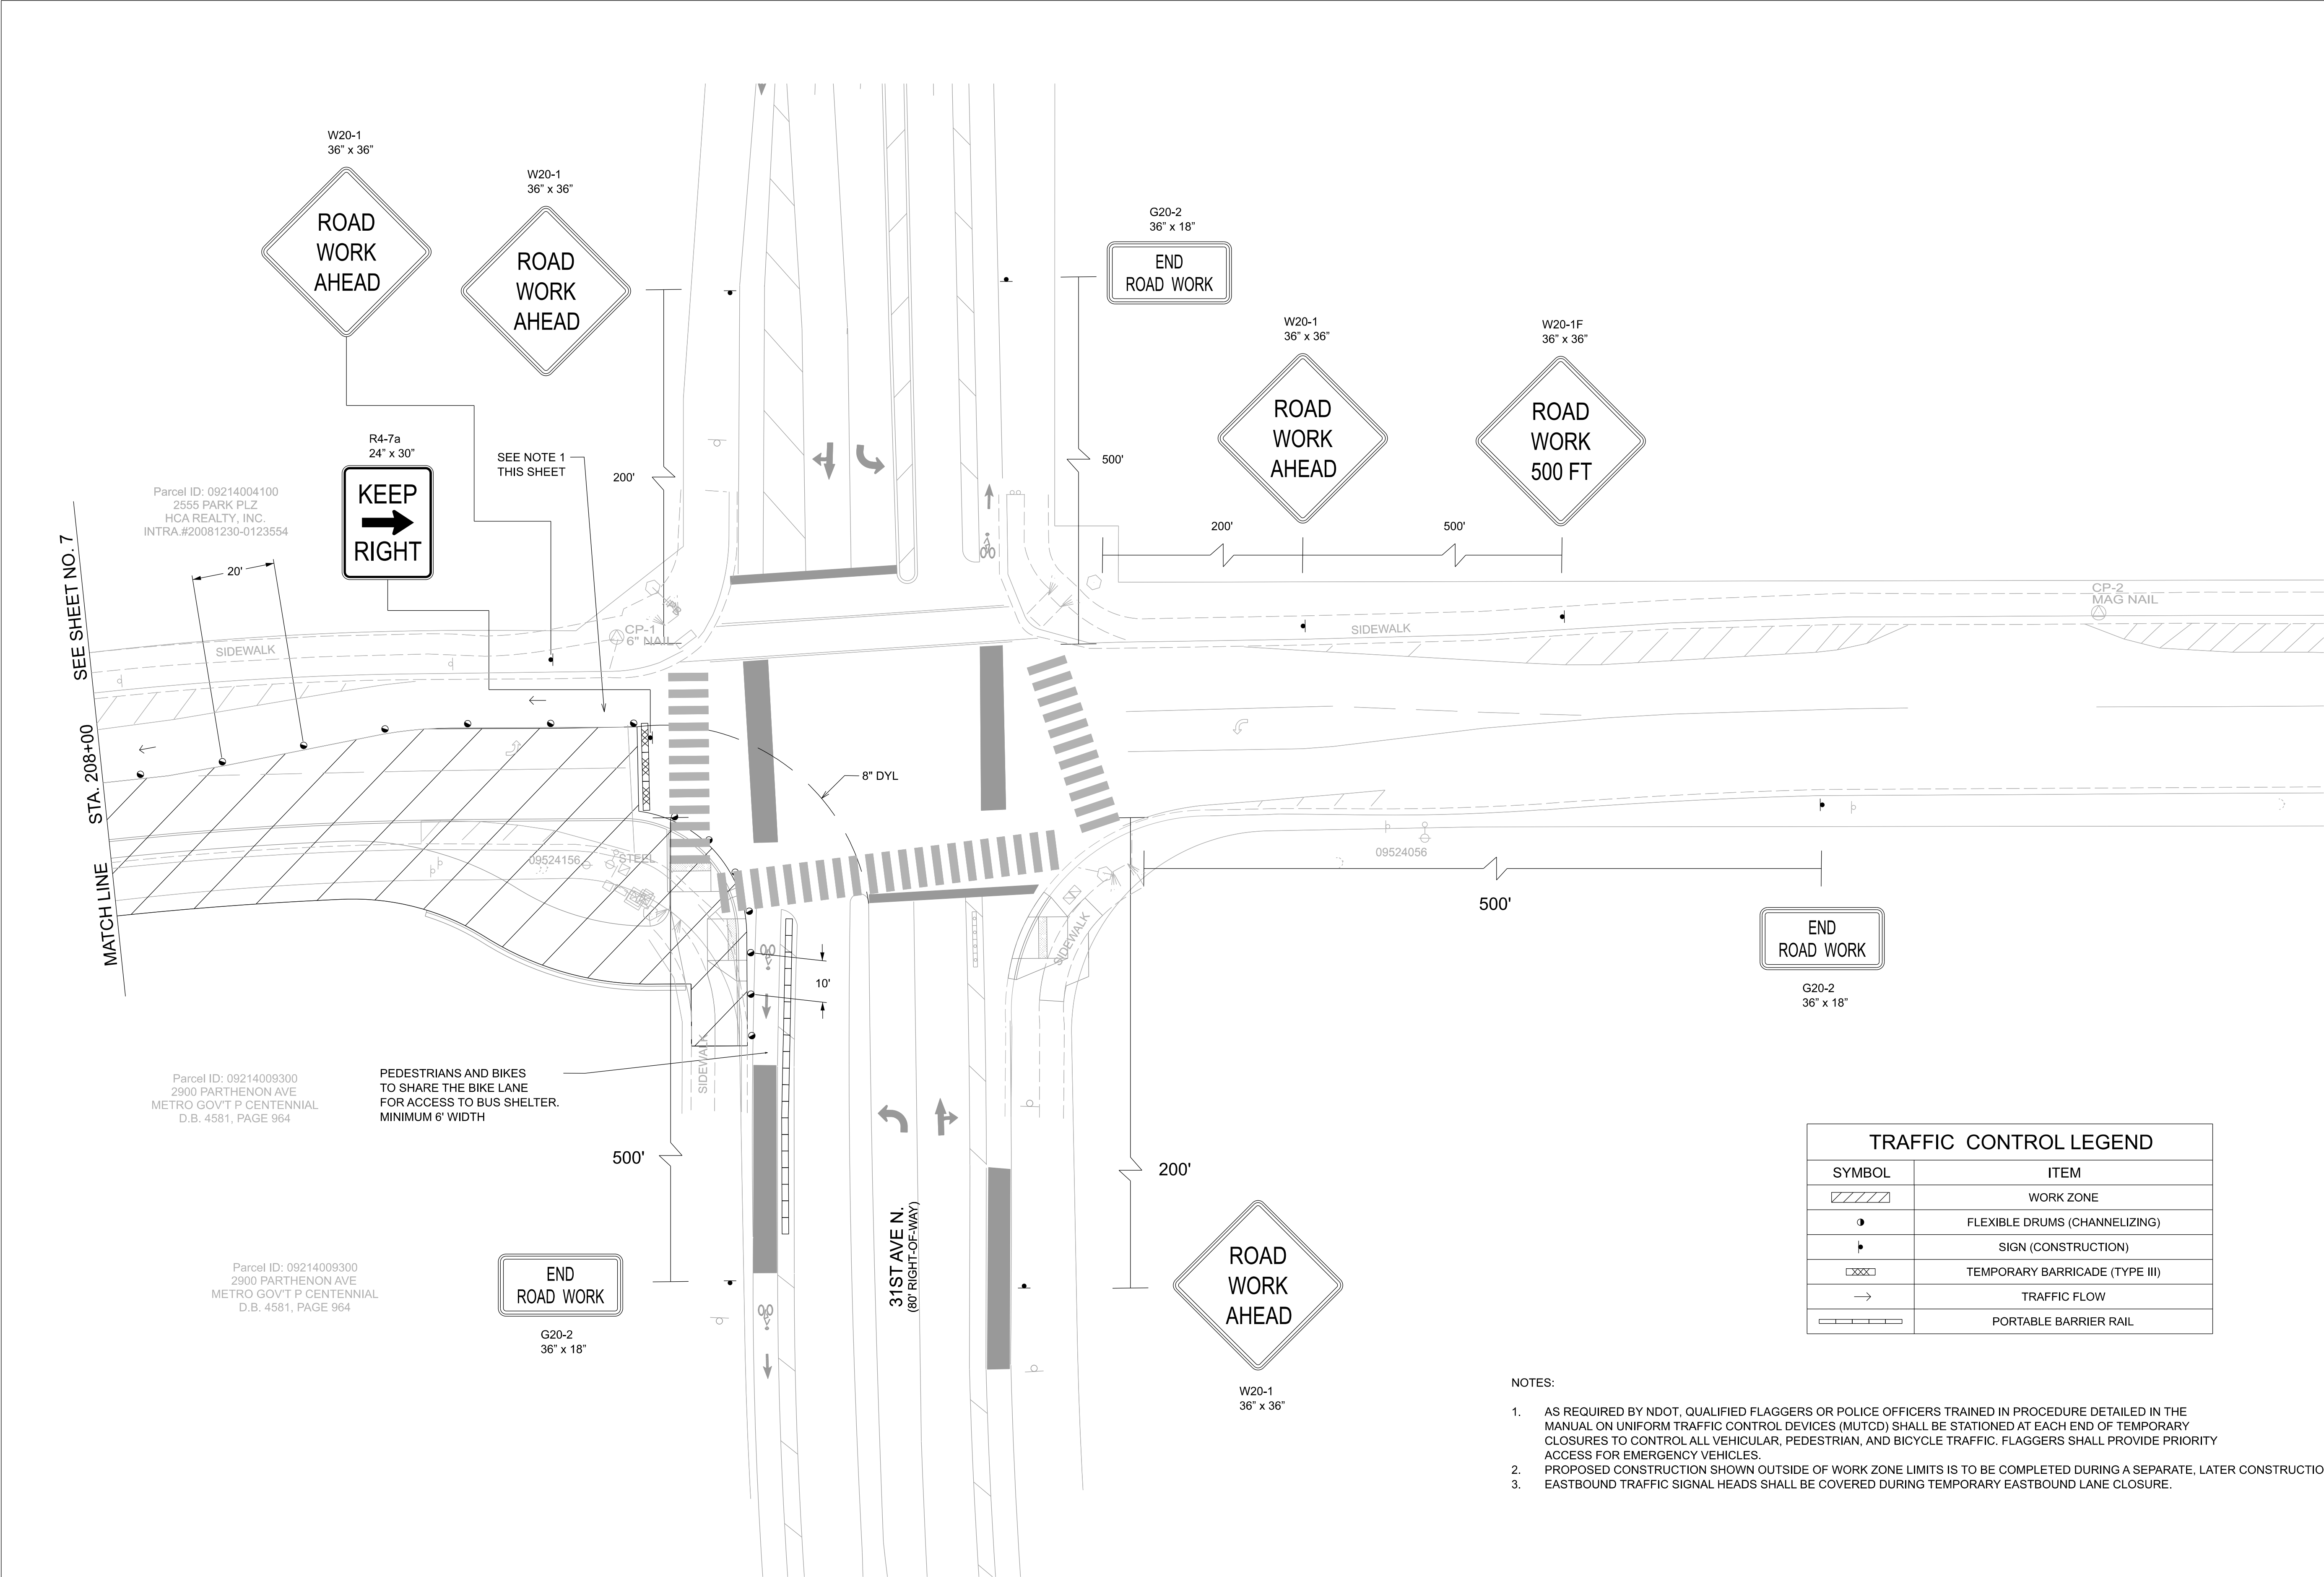


FILE NO.	892101060.02	
DATE:	10/07/2026	
DESIGNED BY:	JMC	
DRAWN BY:	AWW	
CHECKED BY:	BJT	

REVISION BLOCK		
DATE:		

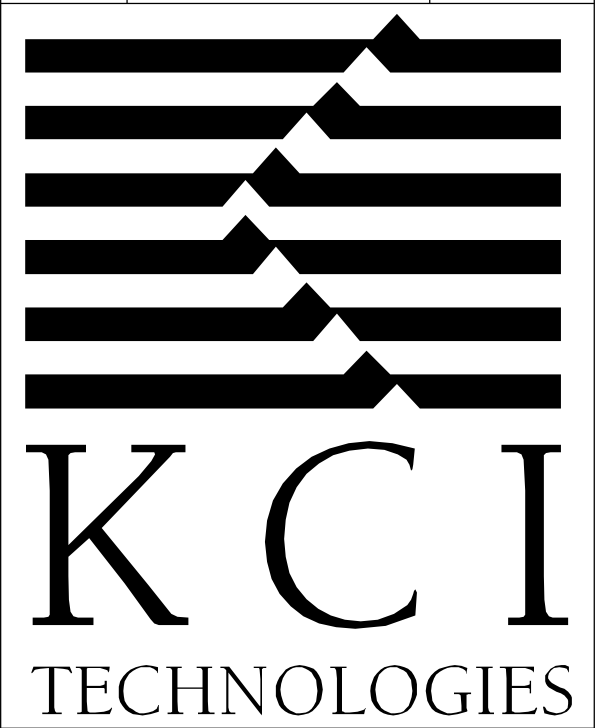

500 11th AVENUE NORTH
SUITE 290
NASHVILLE, TN 37203
(615) 370-8410

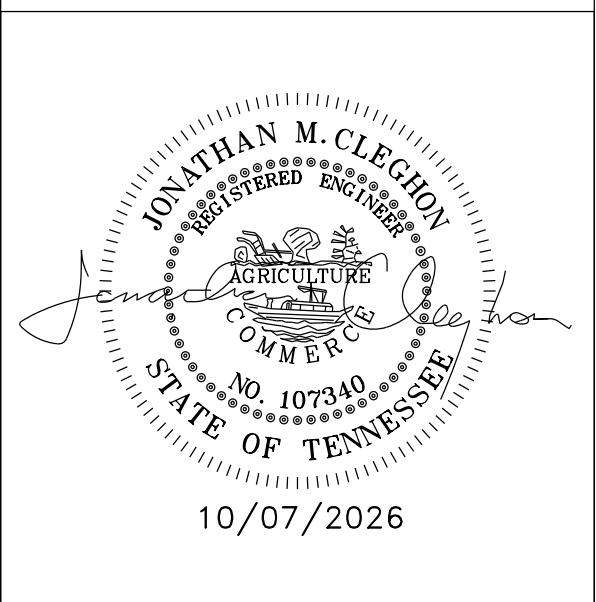

440 GREENWAY
EXTENSION

TRAFFIC CONTROL PLAN

SCALE 1" = 20'

SHEET 8

TRAFFIC CONTROL LEGEND	
SYMBOL	ITEM
	WORK ZONE
	FLEXIBLE DRUMS (CHANNELIZING)
	SIGN (CONSTRUCTION)
	TEMPORARY BARRICADE (TYPE III)
	TRAFFIC FLOW
	PORTABLE BARRIER RAIL

- NOTES:
- AS REQUIRED BY NDOT, QUALIFIED FLAGGERS OR POLICE OFFICERS TRAINED IN PROCEDURE DETAILED IN THE MANUAL ON UNIFORM TRAFFIC CONTROL DEVICES (MUTCD) SHALL BE STATIONED AT EACH END OF TEMPORARY CLOSURES TO CONTROL ALL VEHICULAR, PEDESTRIAN, AND BICYCLE TRAFFIC. FLAGGERS SHALL PROVIDE PRIORITY ACCESS FOR EMERGENCY VEHICLES.
 - PROPOSED CONSTRUCTION SHOWN OUTSIDE OF WORK ZONE LIMITS IS TO BE COMPLETED DURING A SEPARATE, LATER CONSTRUCTION PHASE.
 - EASTBOUND TRAFFIC SIGNAL HEADS SHALL BE COVERED DURING TEMPORARY EASTBOUND LANE CLOSURE.